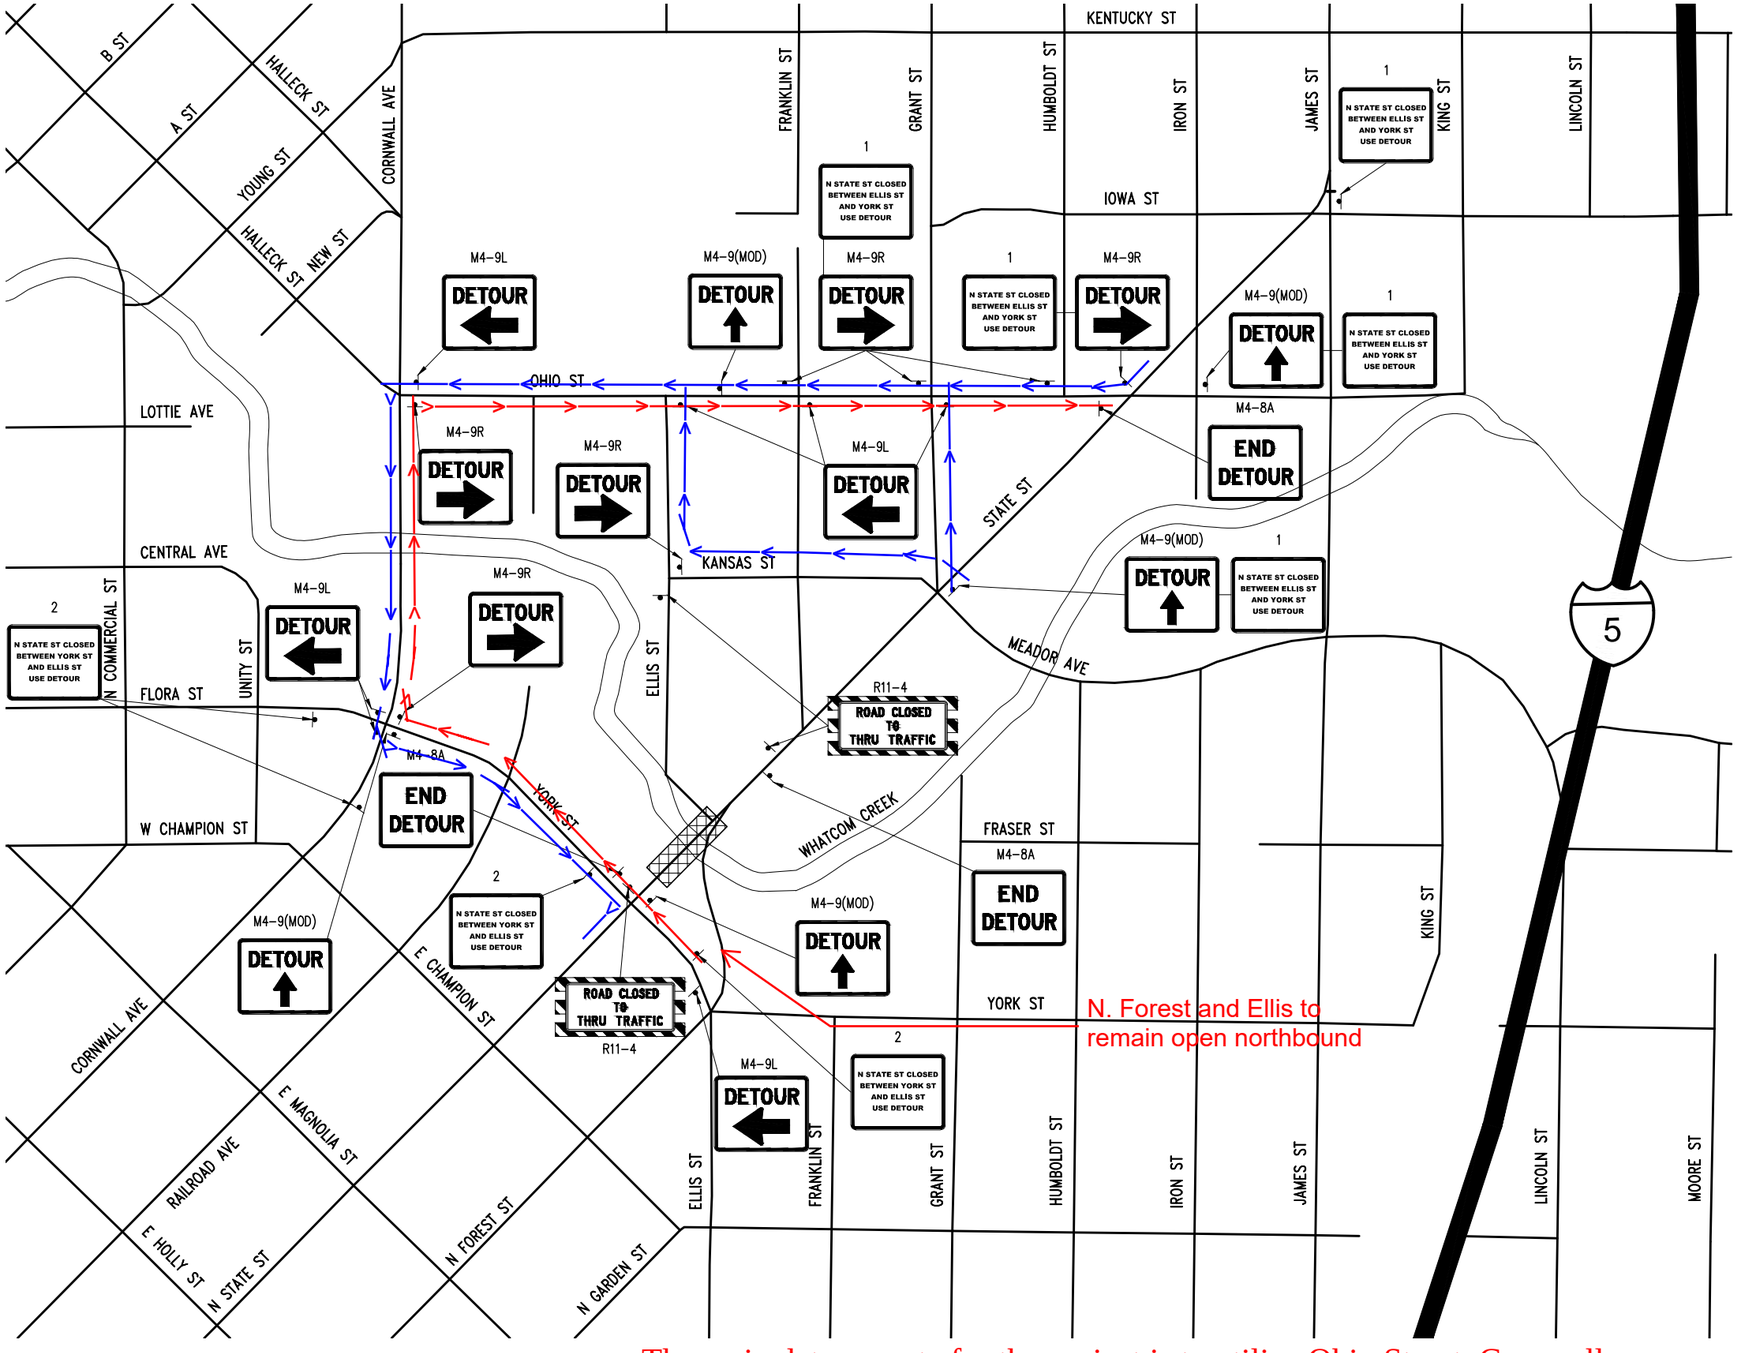

N. Forest and Ellis to remain open northbound

The main detour route for the project is to utilize Ohio Street, Cornwall Avenue and York Street. The routes are outlined in blue and red arrowed lines following the direction of travel and the detour signs.

LEGEND

WORK ZONE – ROAD CLOSED

Detour travel direction

GENERAL NOTES

1. LOCATION OF TRAFFIC CONTROL SIGNAGE IS APPROXIMATE. FINAL LOCATION TO BE DETERMINED BY ENGINEER IN FIELD.
2. CONTRACTOR TO PROVIDE TEMPORARY PEDESTRIAN DETOUR FOR THE DURATION OF CONSTRUCTION. THE CONTRACTOR'S METHOD FOR ACCOMPLISHING THIS SHALL BE SUBMITTED TO THE ENGINEER FOR APPROVAL PRIOR TO THE START OF CONSTRUCTION. ALL COSTS ASSOCIATED WITH THESE REQUIREMENTS ARE CONSIDERED TO BE INCIDENTAL TO THE LUMP SUM COST FOR "PROJECT TEMPORARY TRAFFIC CONTROL.
3. CONTRACTOR TO PROVIDE TEMPORARY TRAFFIC CONTROL ON EASTBOUND ELLIS STREET DURING PAVEMENT REMOVAL, REPLACEMENT AND STRIPING. THE CONTRACTOR'S METHOD FOR ACCOMPLISHING THIS SHALL BE SUBMITTED TO THE ENGINEER FOR APPROVAL PRIOR TO THE START OF CONSTRUCTION. ALL COSTS ASSOCIATED WITH THESE REQUIREMENTS ARE CONSIDERED TO BE INCIDENTAL TO THE LUMP SUM COST FOR "PROJECT TEMPORARY TRAFFIC CONTROL.

1

N STATE ST CLOSED BETWEEN ELLIS ST AND YORK ST USE DETOUR

2

N STATE ST CLOSED BETWEEN YORK ST AND ELLIS ST USE DETOUR

SIGN CODE	SIZE	COLOR	INSTALLATION
M4-9	30"X24"	BLACK ON ORANGE	INSTALL ON 4X4 TIMBER POST PER WSDOT STD PLAN G-22.10. LOCATE PER WSDOT STD PLAN K-80.10.
1	72"X48"	BLACK ON ORANGE	
2	72"X48"	BLACK ON ORANGE	
M4-8A	24"X18"	BLACK ON ORANGE	
R11-4	60"X30"	BLACK ON WHITE	

0 100 200 400

1 inch = 200 feet

11/03/20

kpff
1601 5th Avenue, Suite 1600
Seattle, WA 98101
206.622.5822
www.kpff.com

RD01

No	Date	Revision	By
4			
3			
2			
1			

PROJECT ENGINEER JGM
DESIGNED/DRAWN CMM/MRV
INSPECTOR

DIR. PUBLIC WORKS TC
CITY ENGINEER CMAS
OPER. ENGINEER EJ

CITY OF BELLINGHAM, WASHINGTON
PUBLIC WORKS DEPARTMENT
ENGINEERING DIVISION

SCALE
Horiz. AS NOTED
Vert. AS NOTED

DATUM
NAD 83/98
NAVD 88

Job. No. ER-0014
Date 11-02-2020
Field Bk.

STATE-ELLIS BRIDGE REPLACEMENT
ROADWAY DETOUR PLAN

SHEET C13 OF 48

CONTACT PERSON: Craig Mueller P.E. , PROJECT ENGINEER AT 778-7922

Z:\1800000-1800999\1800238 state-ellis bridge replacement\CADD\Design\SEB-RD.dwg
michelv
Nov 03, 2020 - 1:57pm