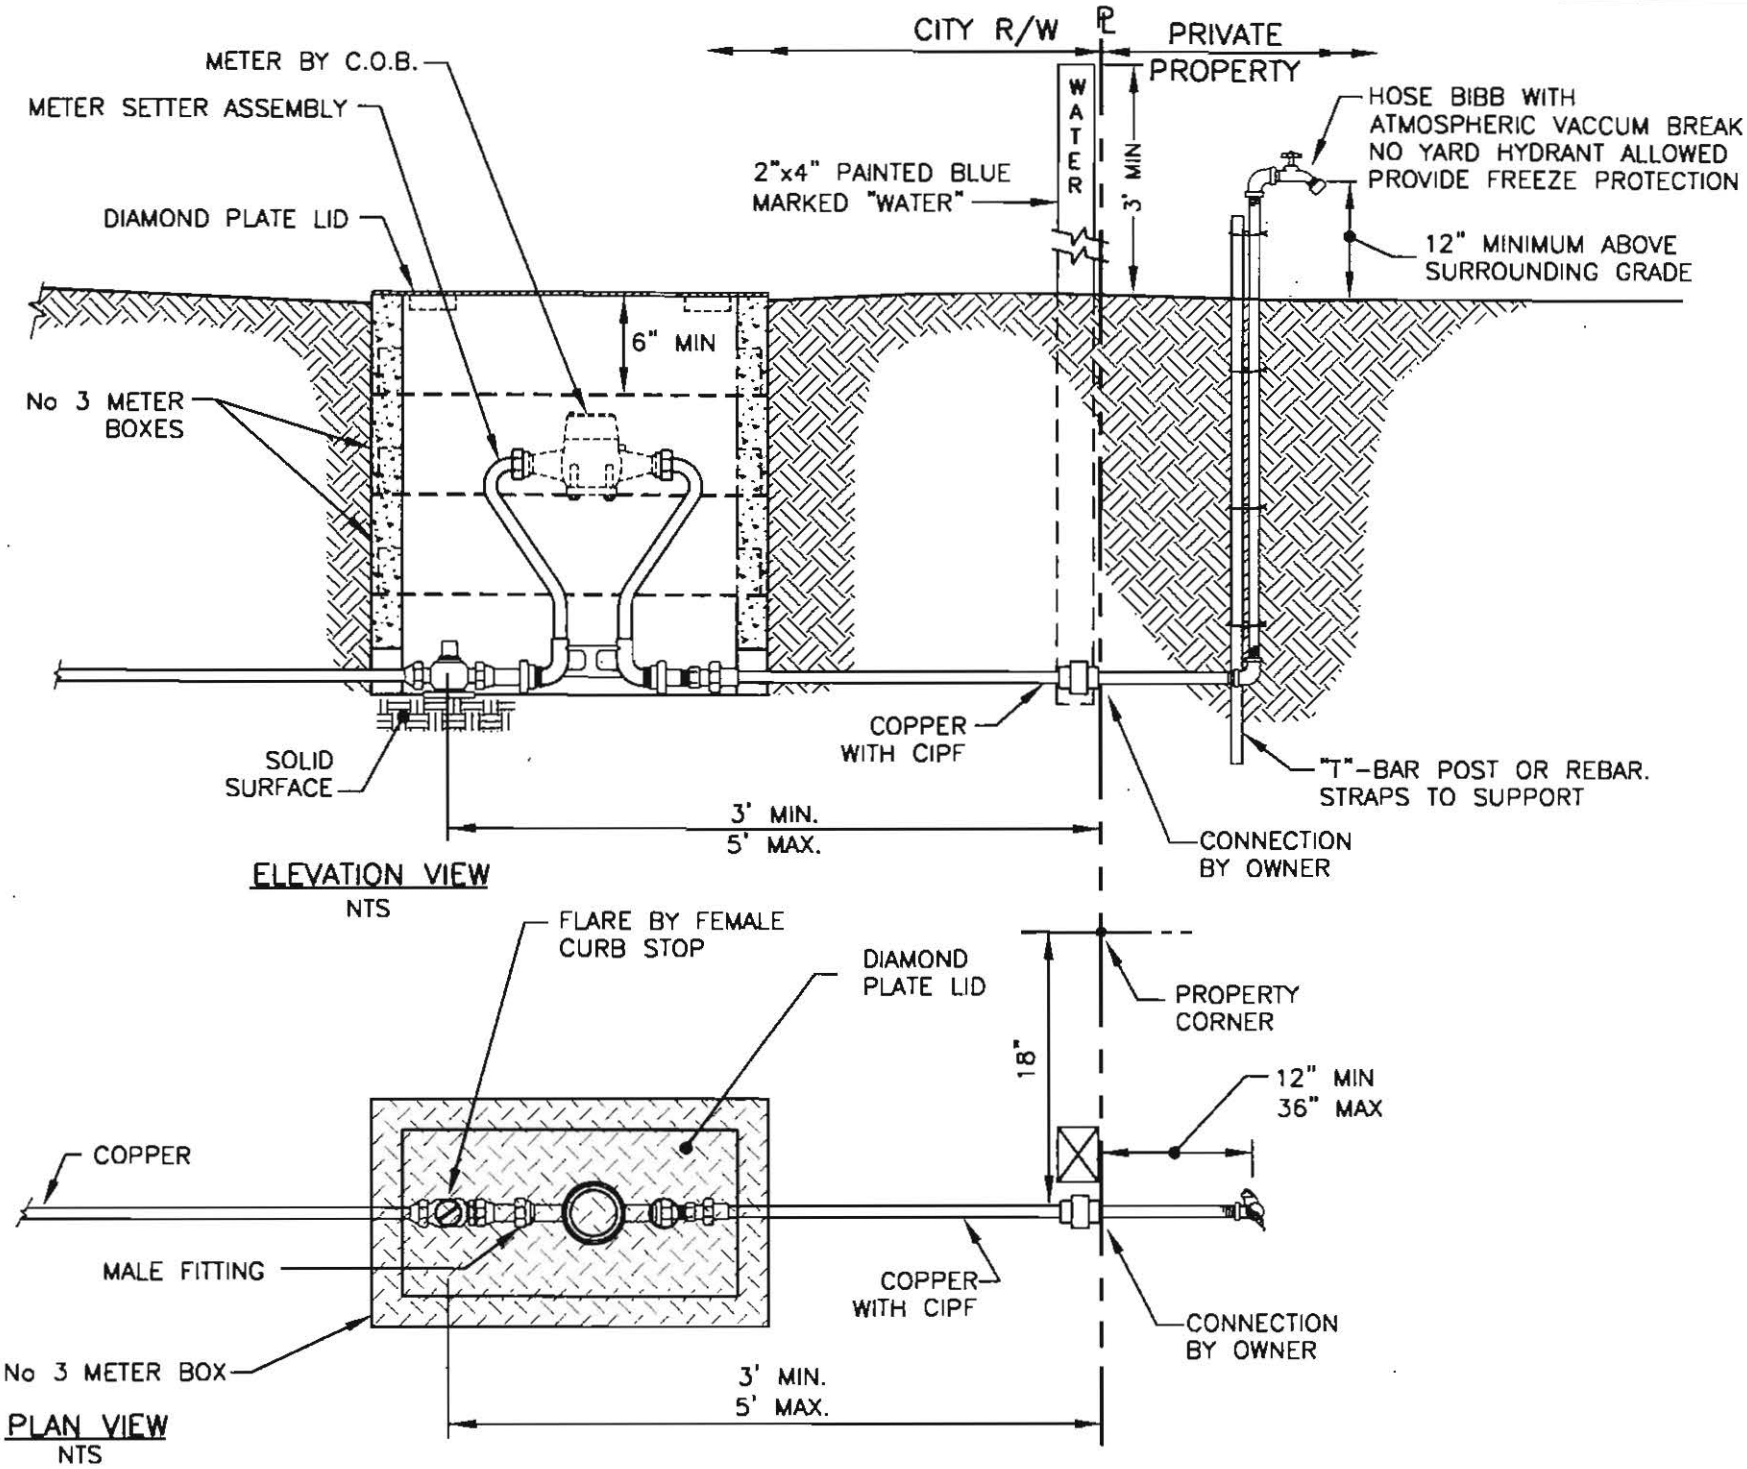

APPROVED

City Engineer

Date 5/26/09

CITY OF BELLINGHAM

TEMPORARY CONSTRUCTION WATER WITH HOSE BIBB

DRAWING WA-836