NOTES
1 - Bioswale (see detail Sheet 7)
2 - Gravel parking stalls (not striped; see detail Sheet 7)
3 - 3.5'x18' privacy hedge - native plantings as per land-owner request
4 - New culvert outvert at ~+11' MLLW - see note 6 this sheet
5 - Paved handicap parking stall at 11'x18' with 5' striped exclusion zone at < 2% slope.
6 - Replace existing 4" culvert with 8" HDPE (Hancor) gasketed culvert - 88 linear ft
7 - Install silt fencing (see Sheet 7)
8 - Place two straw bales on downhill side of silt fence

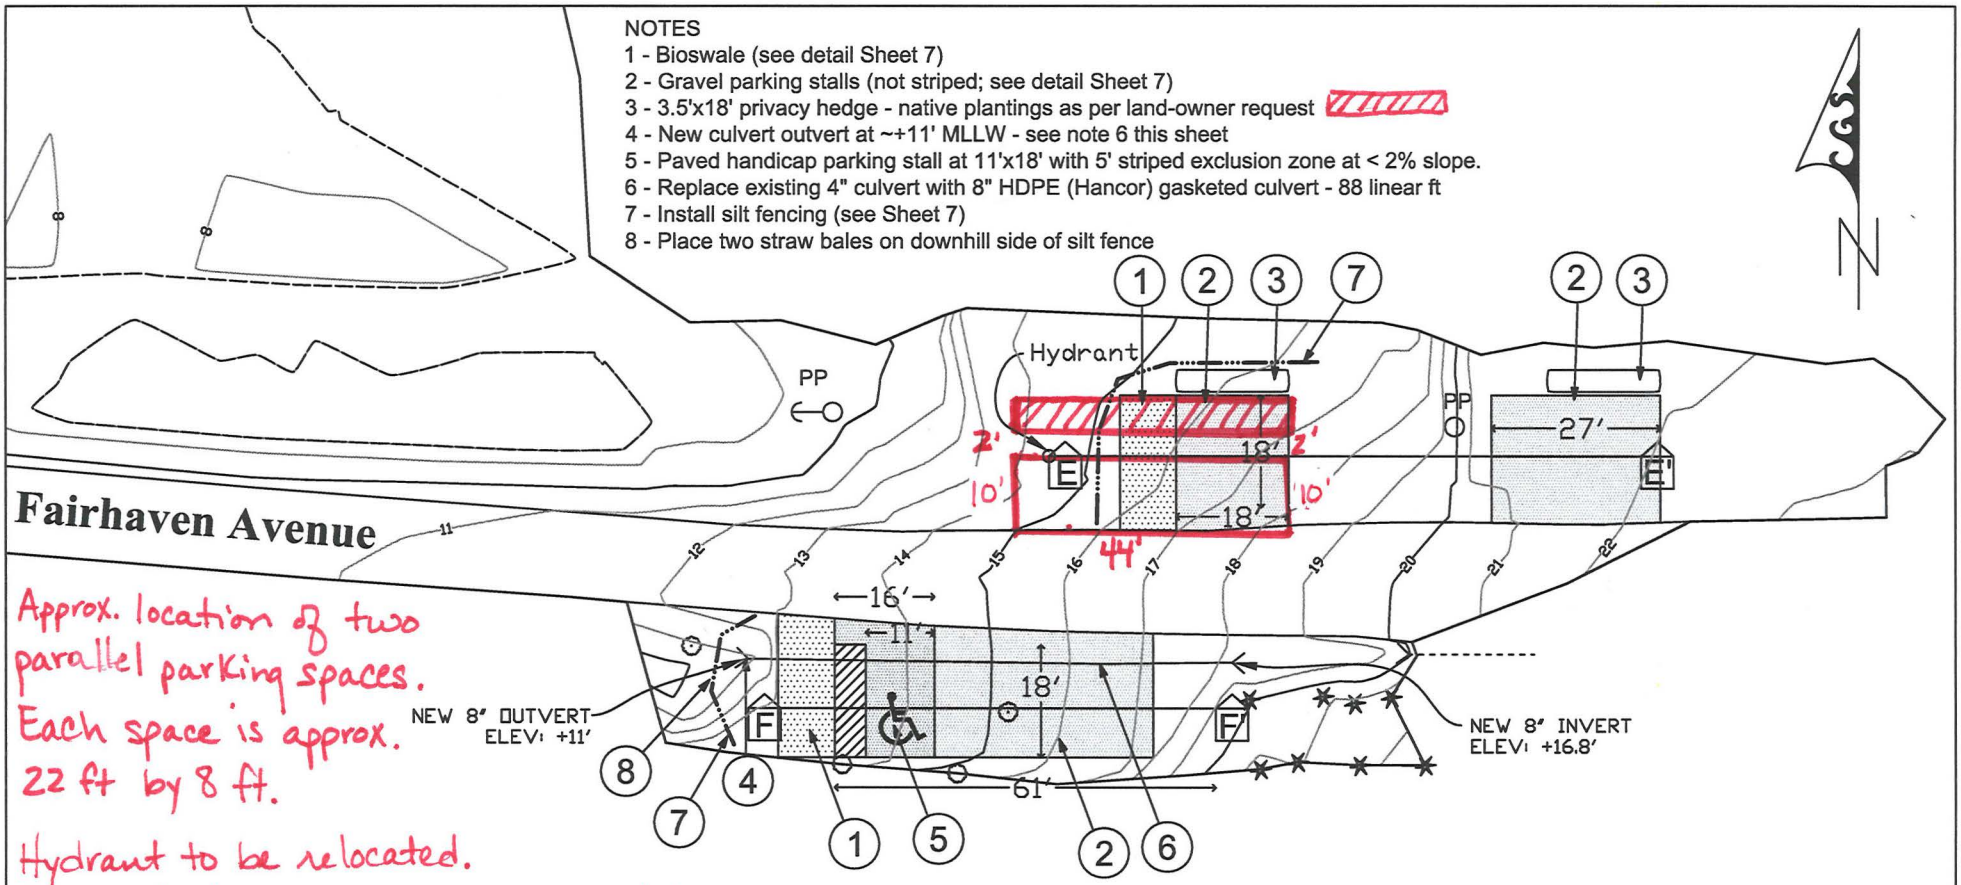

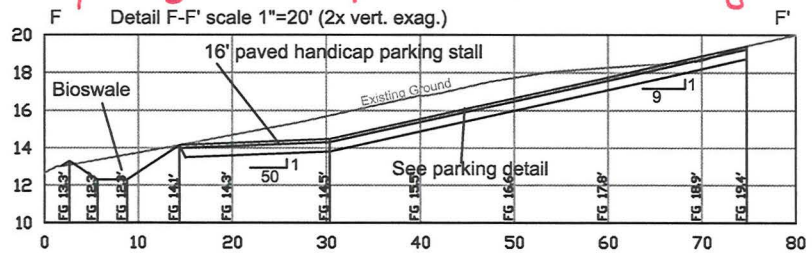

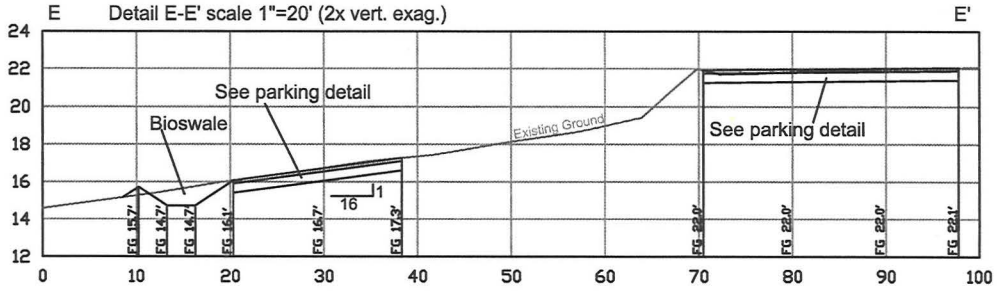

Revisions not to Scale.

COASTAL GEOLOGIC SERVICES
701 Wilson Ave, Bellingham, WA 98225
(P) 360-647-1845, (F) 360-671-6654
www.coastalgeo.com

PURPOSE: Culvert removal and beach restoration
DATUM: MLLW (MHHW = +8.4' MLLW)
ADJACENT PROPERTY OWNERS:
Burton Baxter
Patrick & Mary Frost
Kevin Engels
Heinrich Family Trust
Stephen & Marnie Hofeditz
John Goodman

CHUCKANUT VILLAGE MARSH
Parking Area
1"=30'
OWNER AND ADDRESS
City of Bellingham
210 Lottie Street
Bellingham, WA 98225

PROPOSED: Culvert removal and beach restoration
IN: Chuckanut Bay
COUNTY: Whatcom **STATE:** WA
APPLICATION BY: City of Bellingham