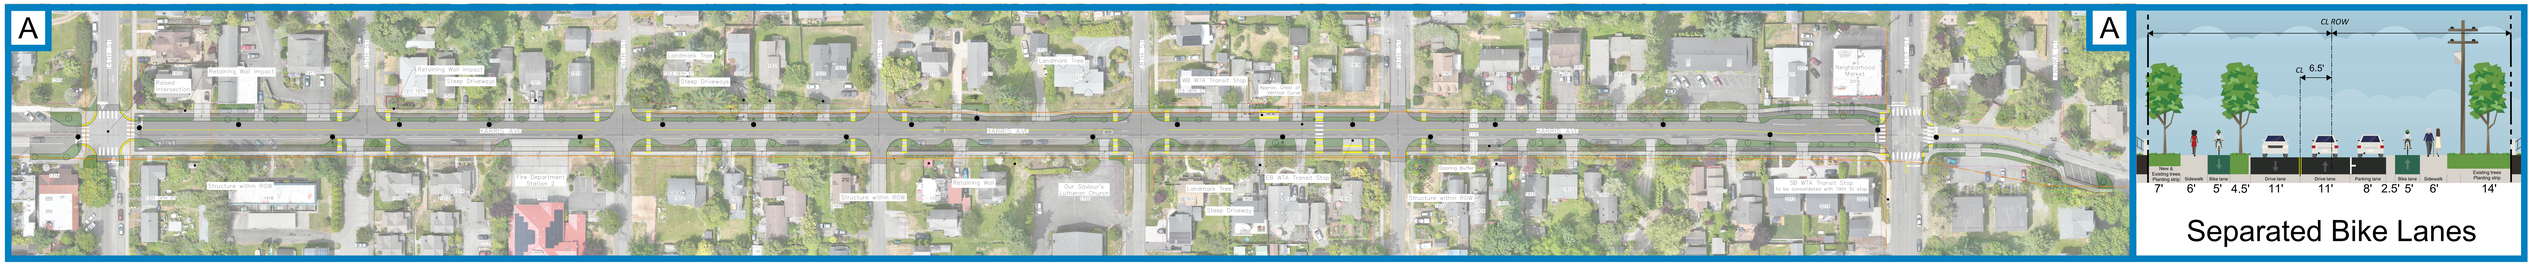

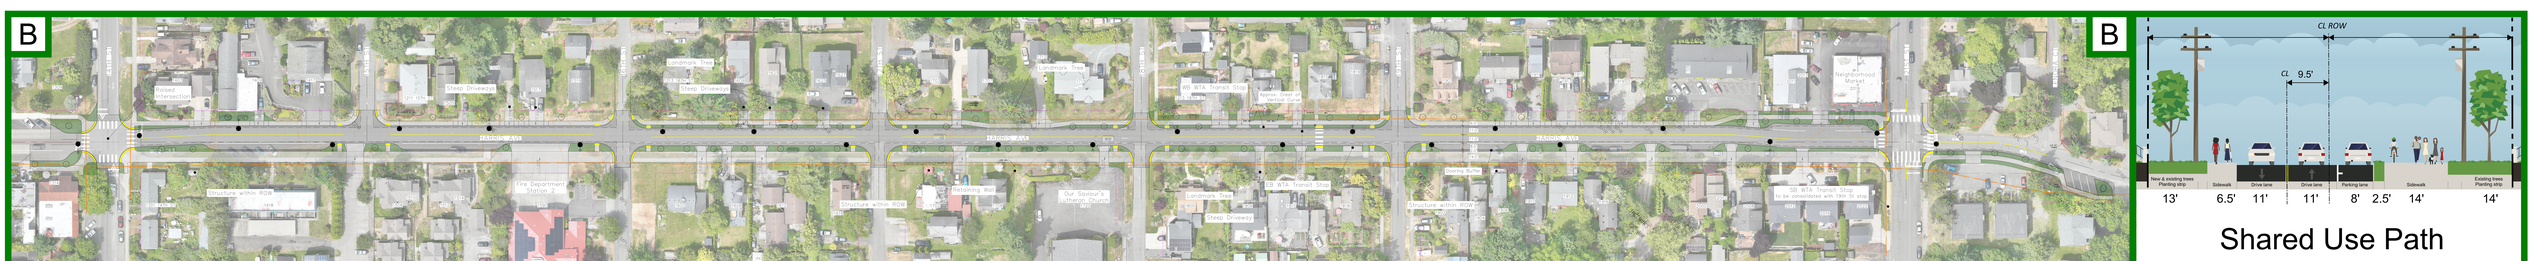

Note: Conceptual figures provide approximate locations of pedestrian, bicycle, and transit facilities. Full design of ADA and bicycle facilities, including transit stops, curb ramps, and conflict zones, to be provided during design phase for preferred alternative to meet City, AASHTO, WSDOT, and MUTCD standards.

Legend

Existing Trees Trunk/Dripline
- No Impacts
- Impacts in drip line
- Impacts to trunk
- Landmark Tree CRZ
- Wall / Small Structure
- Overhead Utilities
- Fence
- Approx. Ex. Slope
- New Tree

ES 579 - Harris Ave - Concepts

1.24346.00 - Harris Avenue Multimodal Improvements

October 2, 2026

FIGURE

1

transpogroup
WHAT TRANSPORTATION CAN BE.

Oct 02, 2026 – 9:47am santiago.morano M:\24\1.24346.00 – Bellingham Harris Ave Multimodal Improvements\Engineering\CAD\Conceptual\24346-ROLL-PLOT-2 ALTS.dwg Layout: 1