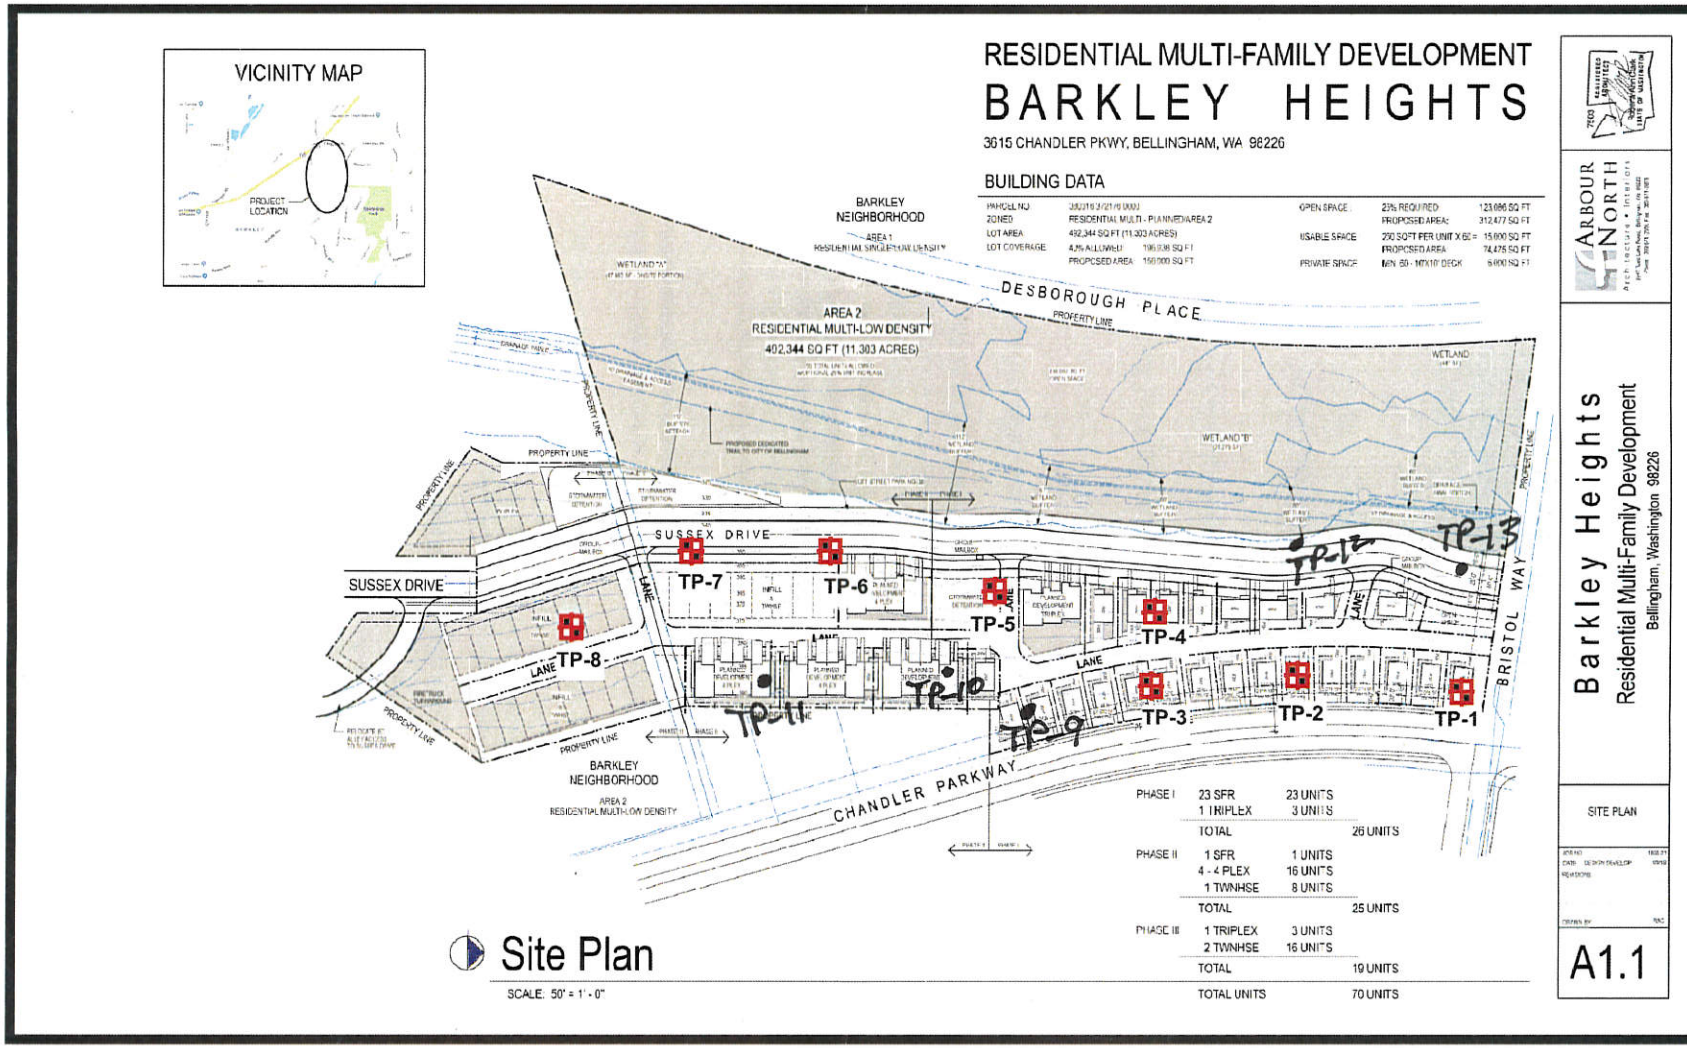

Portion of Site Map Provided by Client

TP-# = Approximate Test Pit Location

GEOTEST SERVICES, INC.
741 Marine Drive
Bellingham, WA 98225
phone: (360) 733-7318
fax: (360) 733-7418

Date: 2-13-19	By: KP	Scale: As Shown	Project 18-0721

SITE AND EXPLORATION PLAN
BARKLEY HEIGHTS
3615 CHANDLER PARKWAY
BELLINGHAM, WASHINGTON

Figure 2