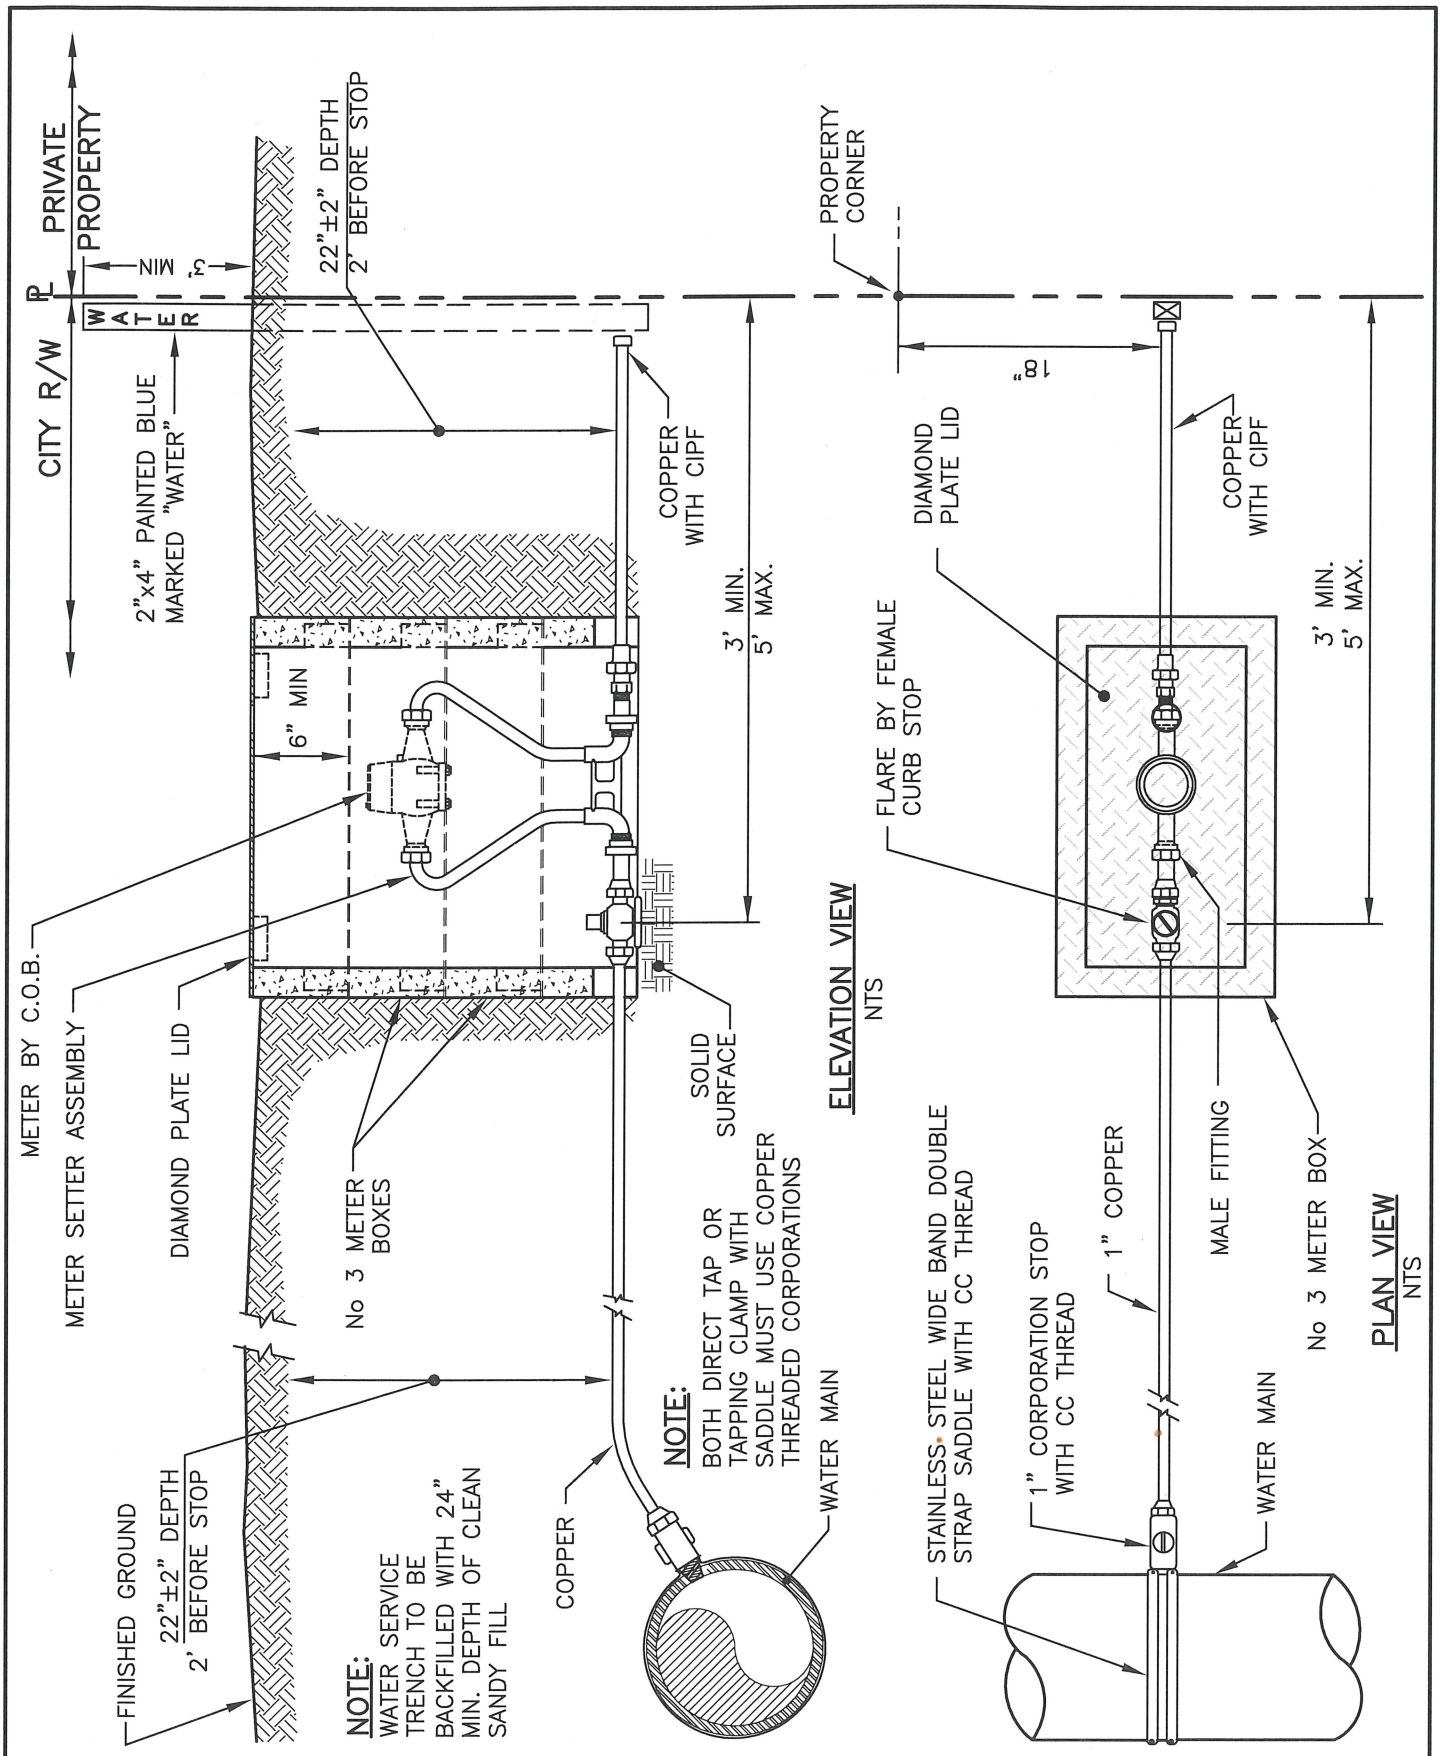

APPROVED	CITY OF BELLINGHAM	DRAWING
City Engineer — 30 AUG 2016 Date	1"ø SINGLE WATER SERVICE IN METER BOX	WA-830