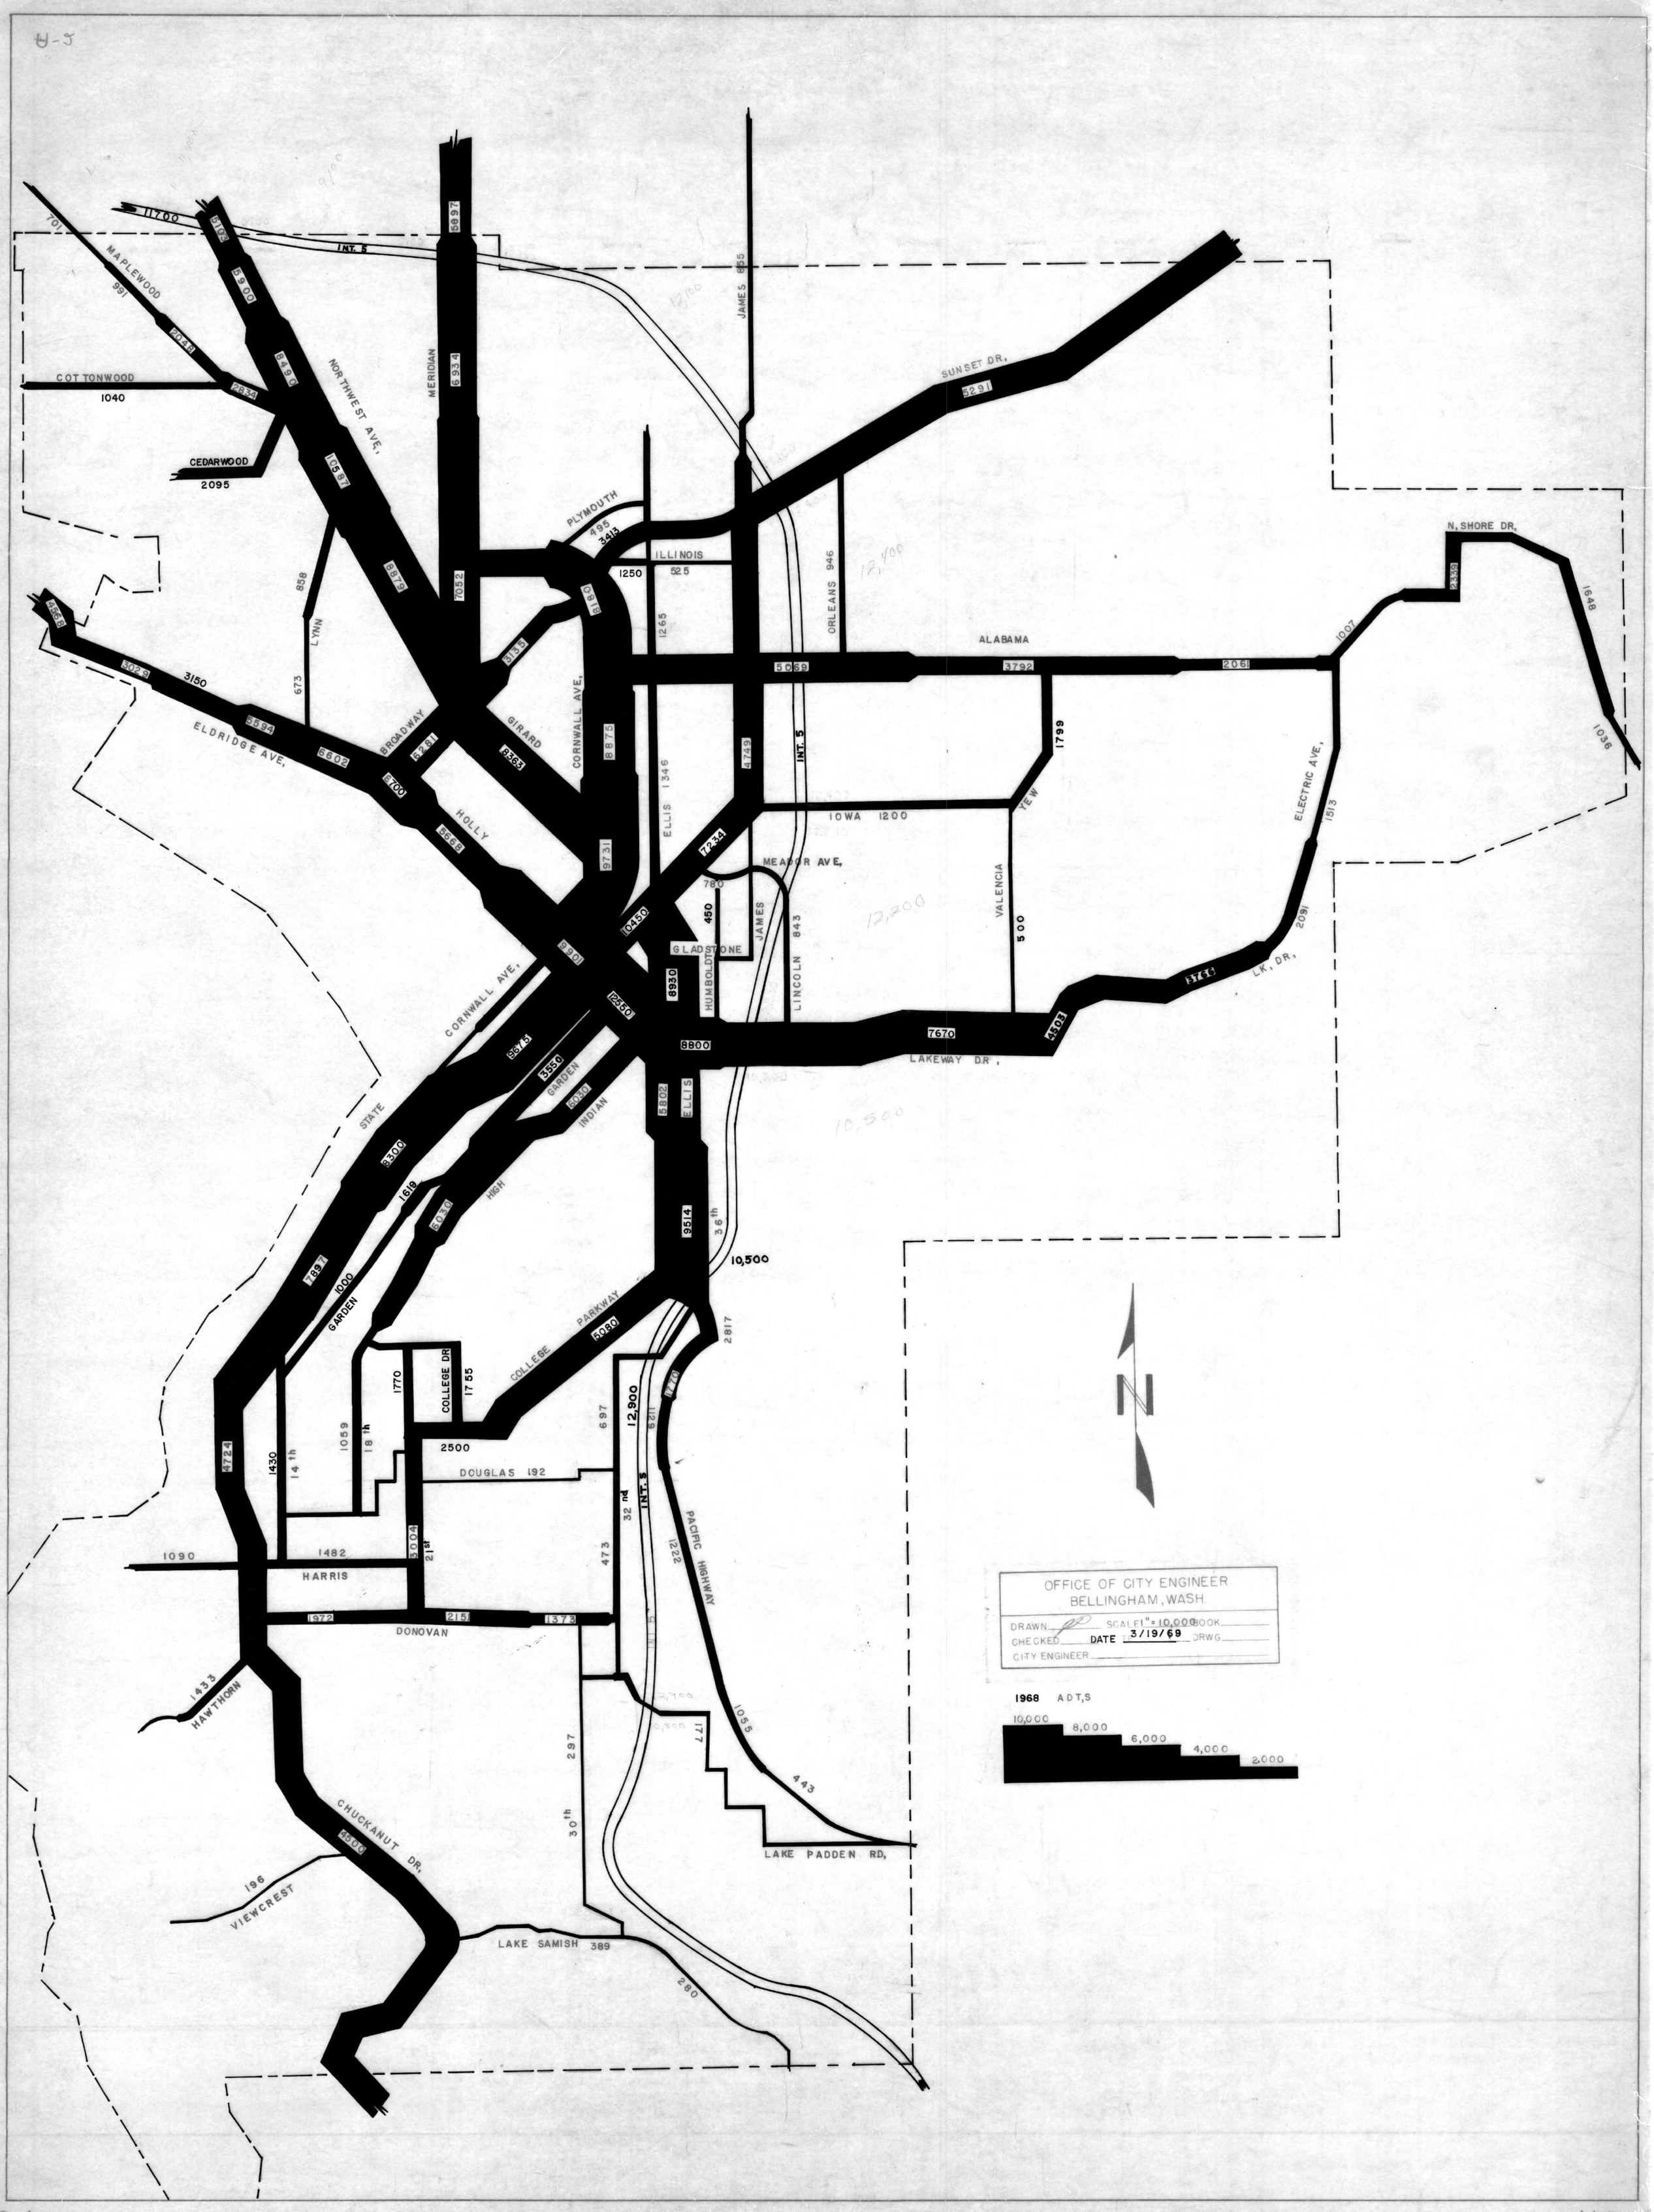
MAPLEWOOD
COTTONWOOD
1040
CEDARWOOD
2095
NORTHWEST AVE.
MERIDIAN
INT. 5
JAMES
SUNSET DR.
PLYMOUTH
ILLINOIS
525
ORLEANS
ALABAMA
N. SHORE DR.
LYNN
ELDRIDGE AVE.
BROADWAY
GIRARD
CORNWALL AVE.
HOLLY
ELLIS
IOWA
MEADOR AVE.
VALENCIA
ELECTRIC AVE.
GLADSTONE
HUMBOLDT
LINCOLN
LAKEWAY DR.
LK. DR.
STATE
GARDEN
INDIAN
HIGH
COLLEGE PARKWAY
COLLEGE DR.
DOUGLAS
HARRIS
DONOVAN
HAWTHORN
CHUCKANUT DR.
VIEWCREST
LAKE SAMISH
LAKE PADDEN RD.
PACIFIC HIGHWAY
OFFICE OF CITY ENGINEER
BELLINGHAM, WASH.
DRAWN
SCALE 1" = 10,000
BOOK
CHECKED
DATE 3/19/69
DRWG.
CITY ENGINEER
1968 ADTS
10,000
8,000
6,000
4,000
2,000